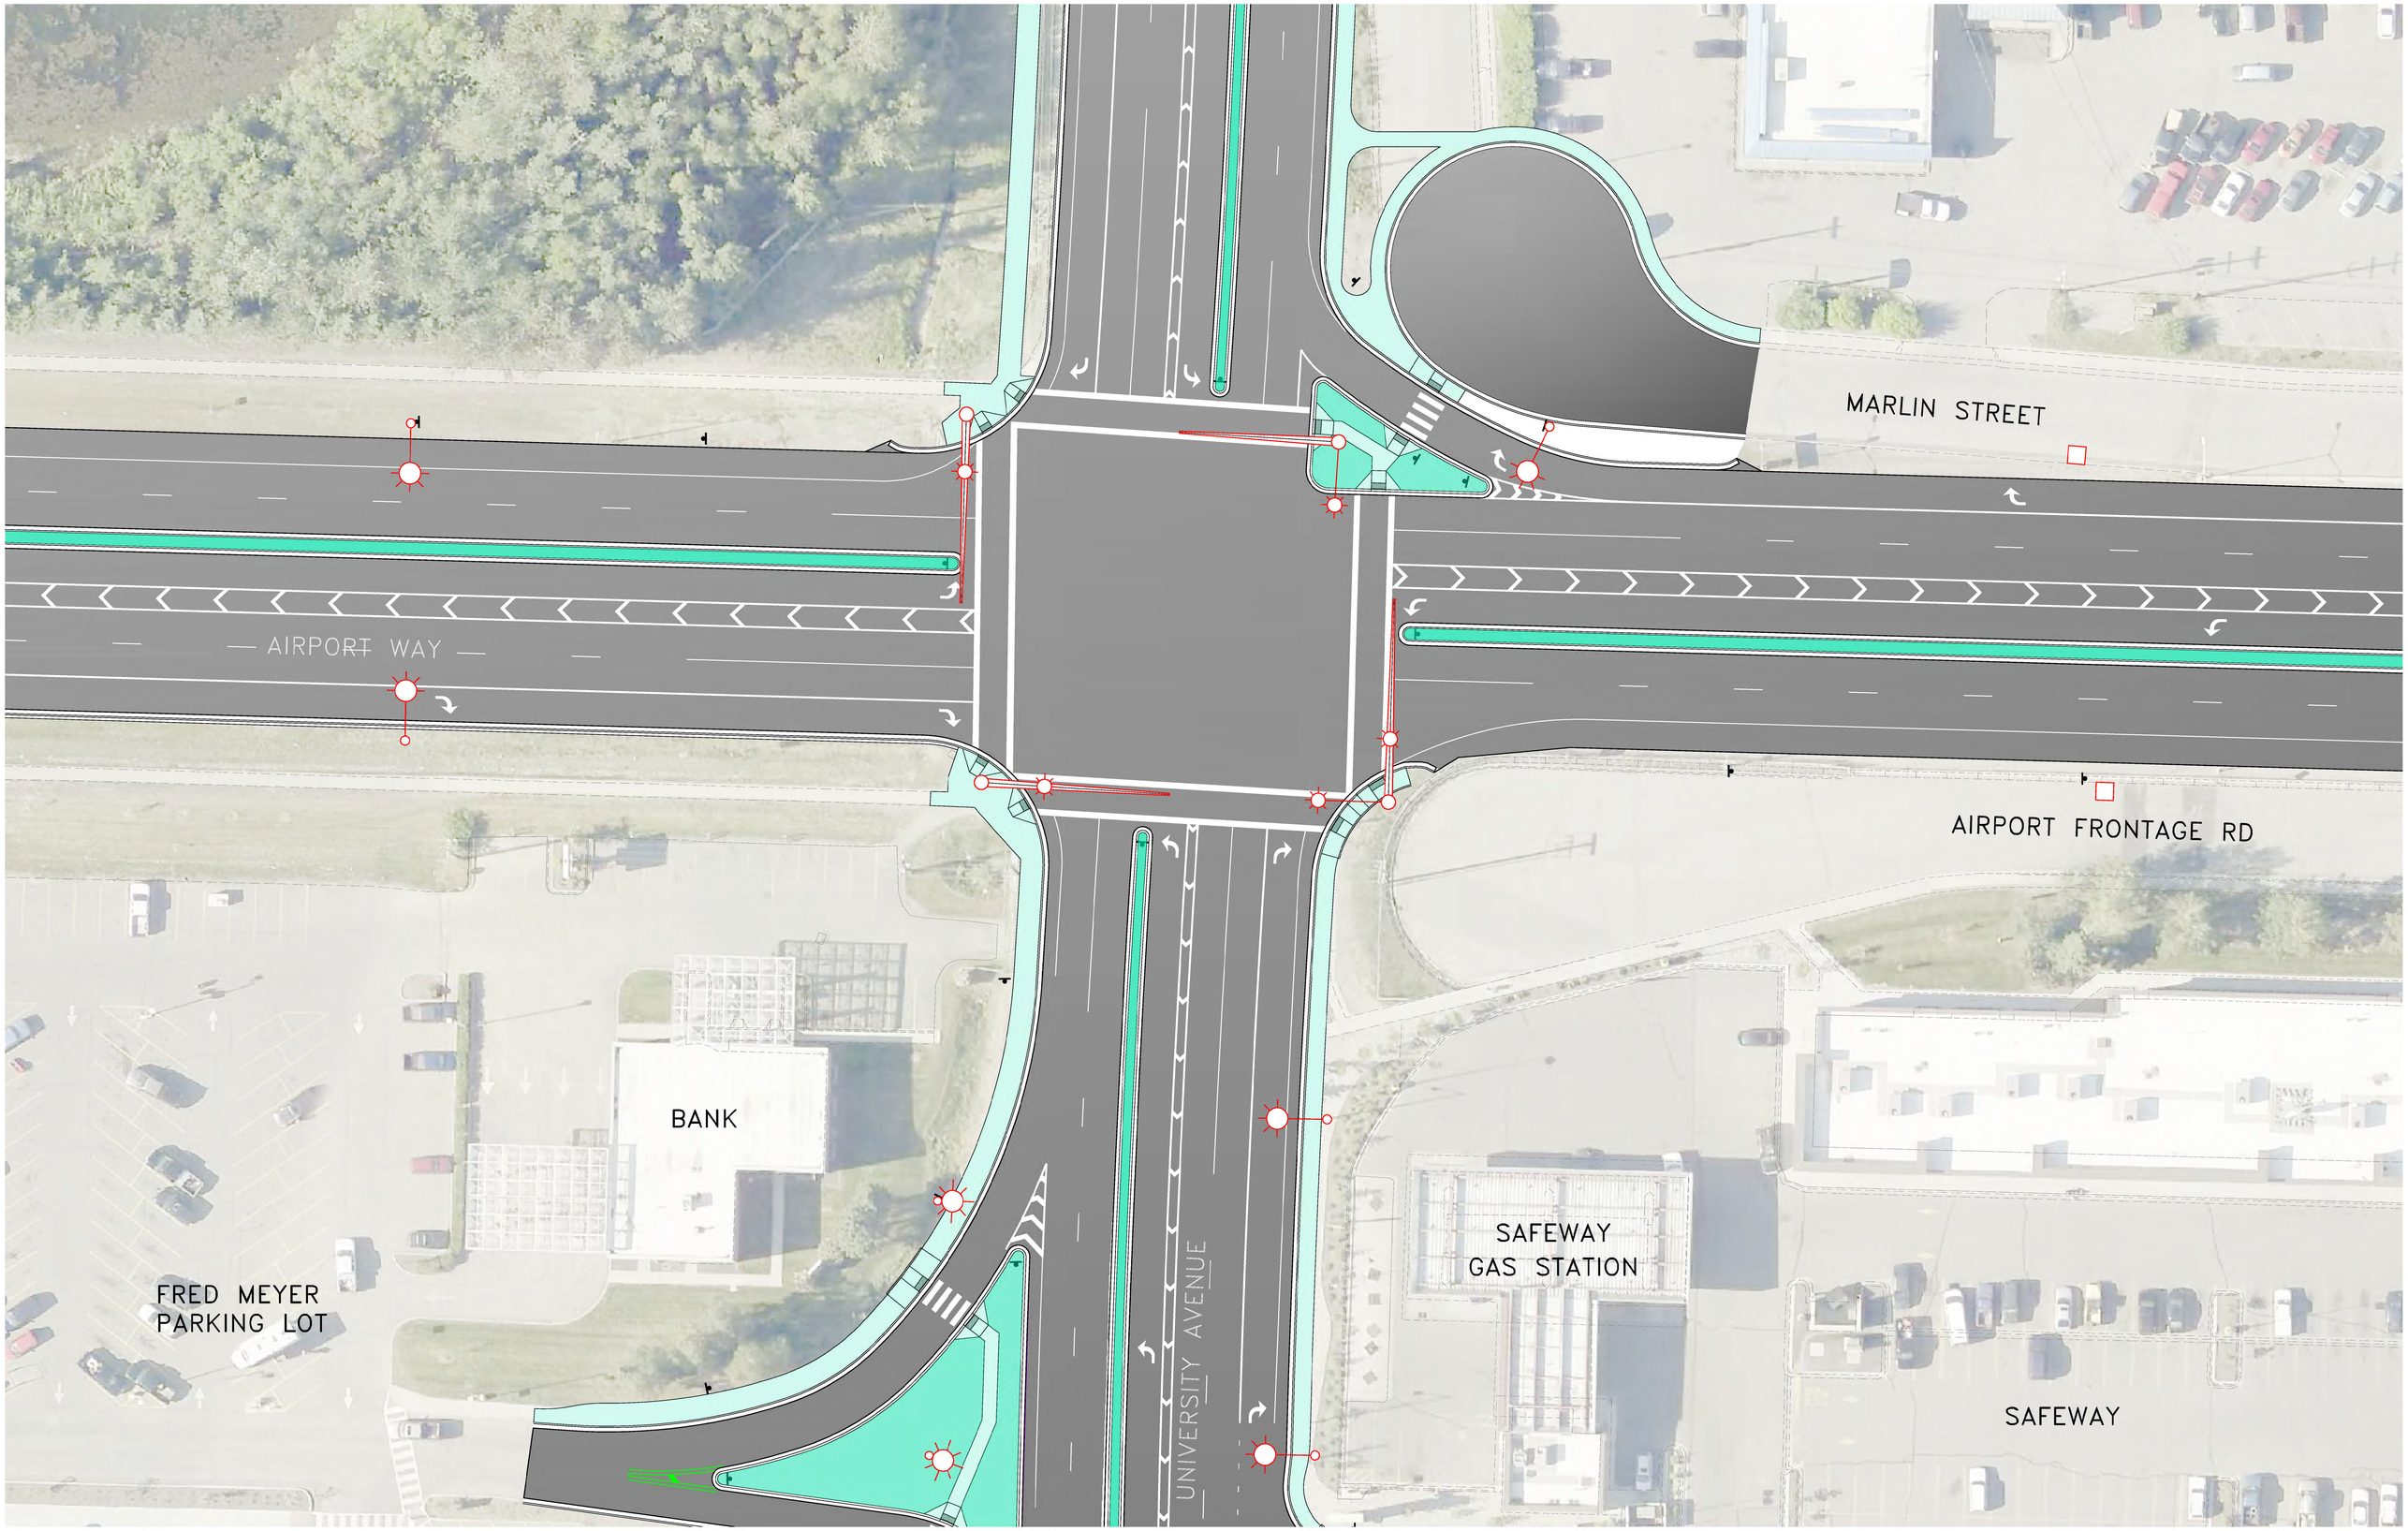

UNIVERSITY AVENUE REHABILITATION & WIDENING

AIRPORT WAY AT UNIVERSITY AVENUE INTERSECTION RECONSTRUCTION